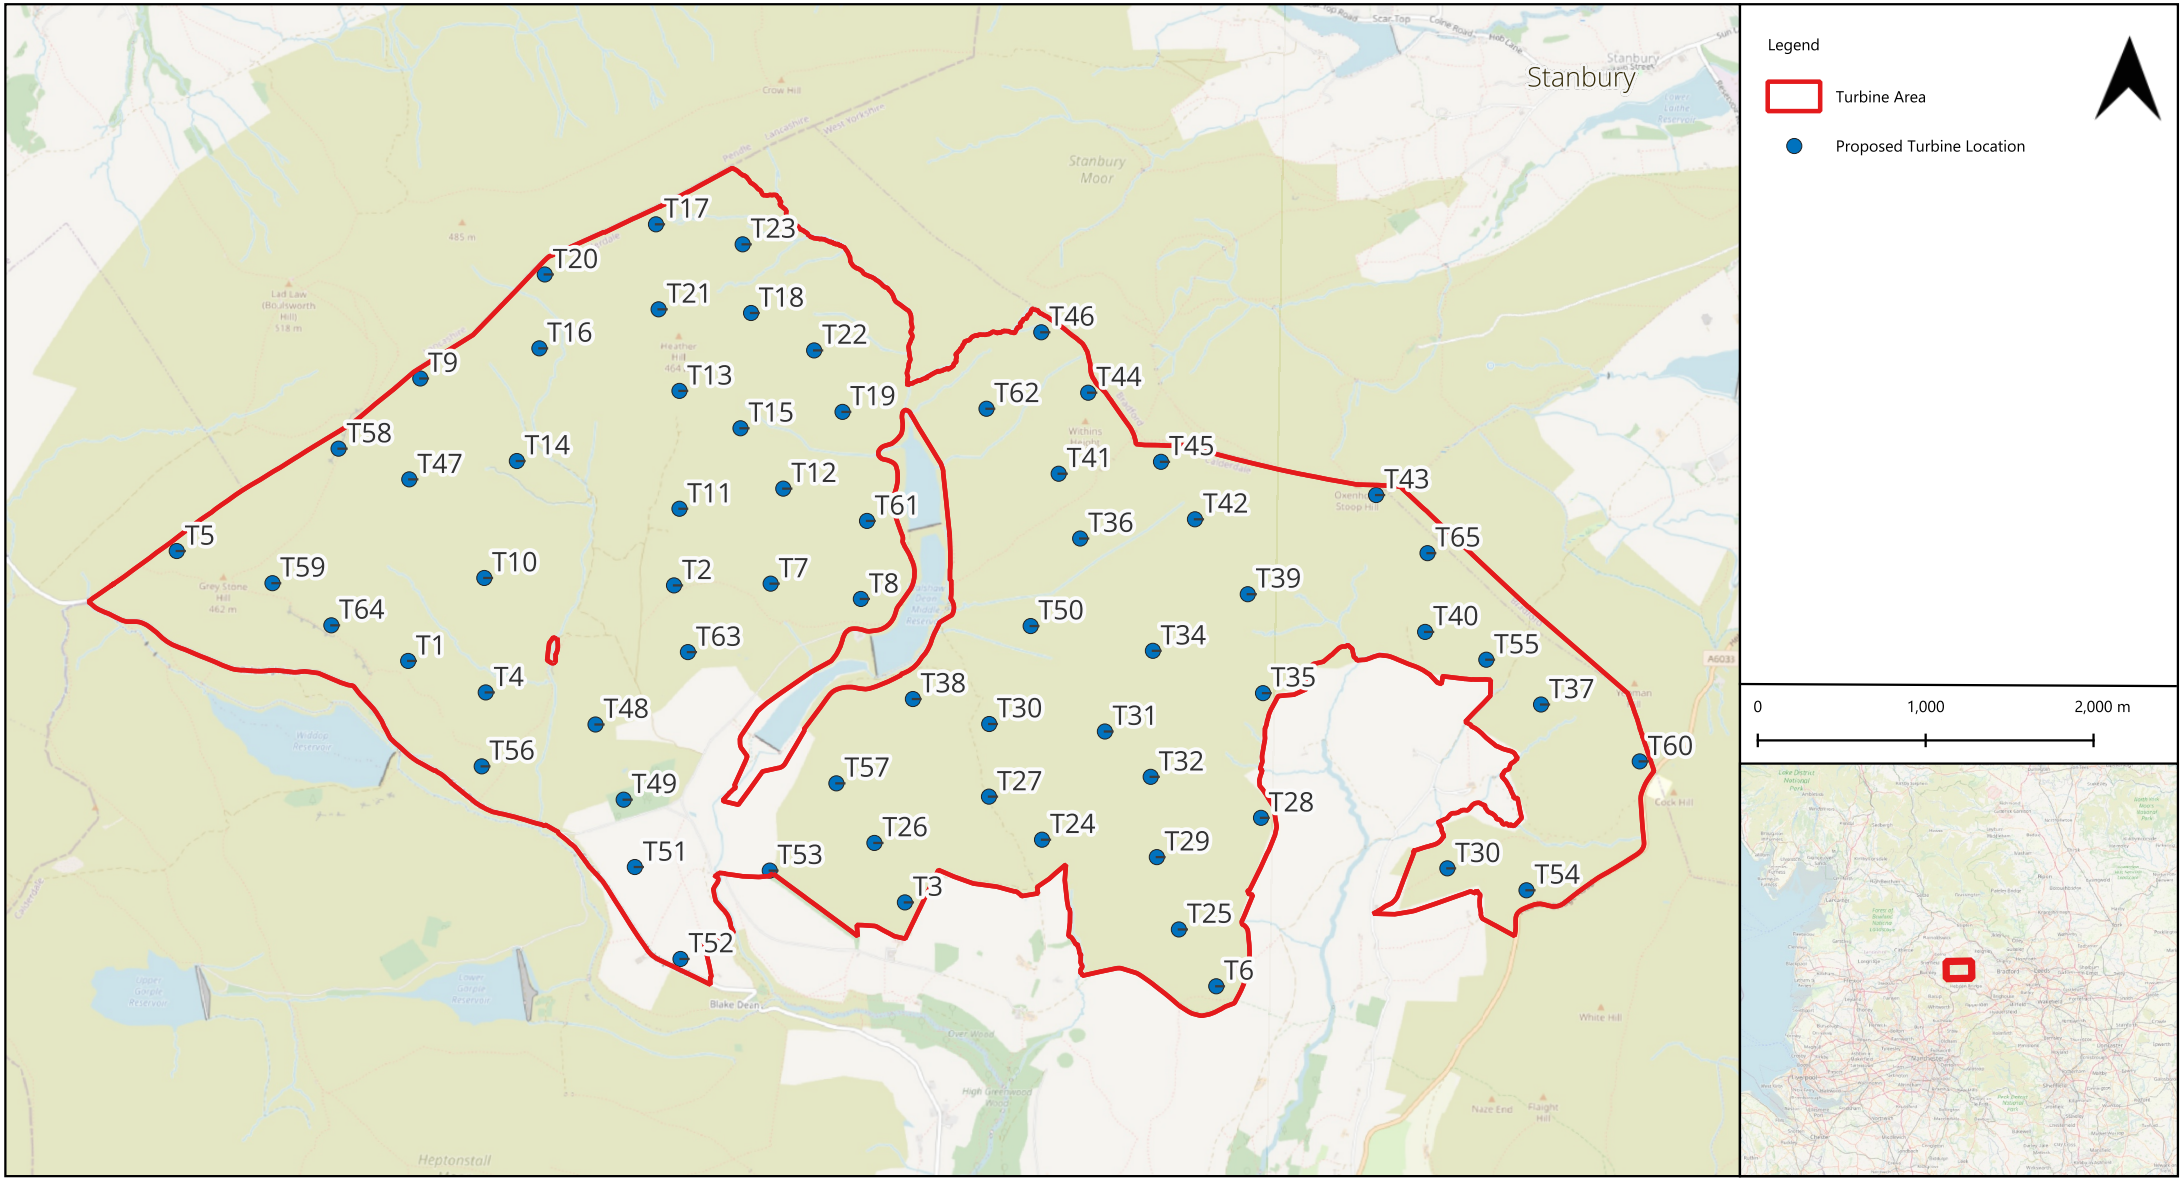

GENERAL NOTES:

1. This drawing is to be read in conjunction with all engineer's, architect's or other relevant drawings and specifications.
2. All dimensions and levels are subject to detailed design.
3. All works to be carried out in compliance with the requirements of the relevant statutory authorities and regulations.

Drawing Notes:

The site boundary is for indicative purposes only and requires confirmation on site.

Revision History

Rev	Date	Detail
01	20/03/2026	First Revision

Copyright of Logika Group. Figured dimensions shall be taken in preference to scaling. The contractor shall check all dimensions on site before commencing work.

Project/Location

Calderdale Energy Park

Drawing title

Initial TCPA 2023 Scoping Layout - up to 65 Turbines

Drawing status

FOR INFORMATION

Client

Calderdale energy park

Consultant

Logika CONSULTANTS

Drawing numbers	Revision
Figure 5-2	01